

MONUMENT RECORD
State of Indiana - County of Monroe

Section: 36


Township: 8 North

Range: 2 West

Corner ID: Van Bu Y-21

Monument Description & Remarks: MAG nail (set) in wood corner post. Survey Sign 5ft above ground at point F

References On File: Dustin Ballard survey, I-69 Section 4 Segment 8 (2011), on file in Recorder Office cabinet S2 envelope 45 (IN2011008296) and Eric Deckard survey, Me Me's Refuge (2012), on file in Surveyor Office

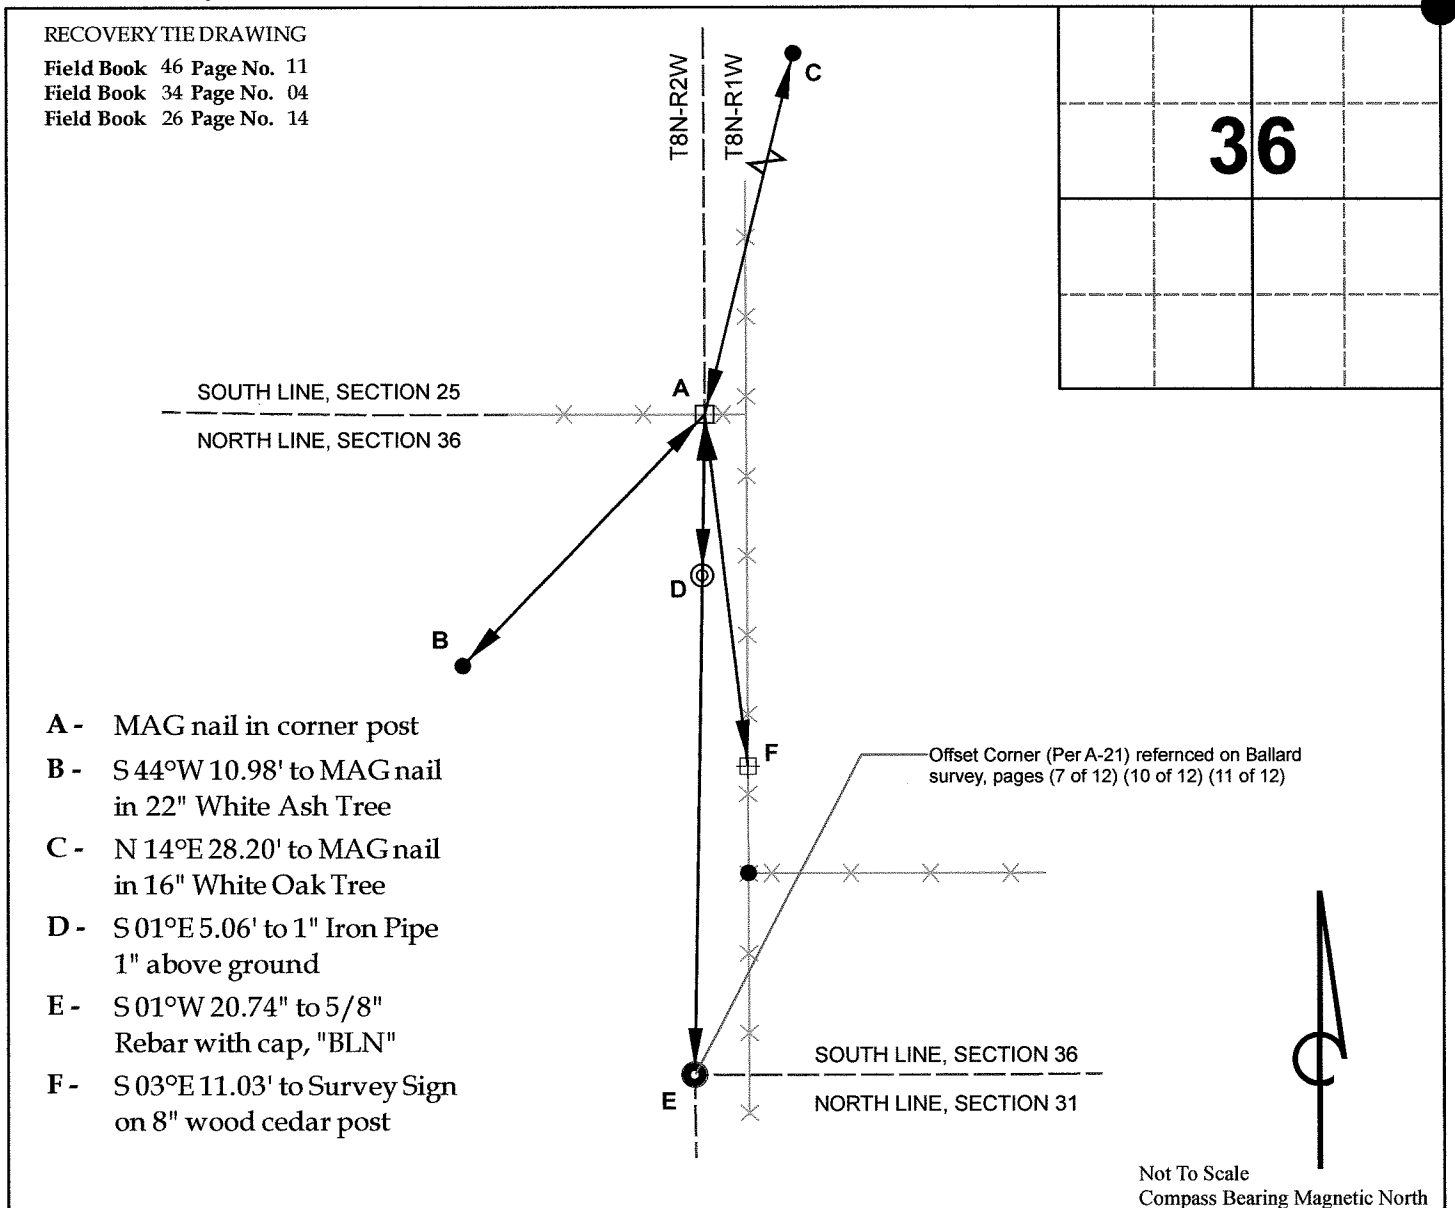


I, Kevin P. Enright, Monroe County Surveyor, hereby certify that this monument was prepared under my direction in accordance with the provisions of section 36-2-12 of the Indiana Code; and the above statement is given under my hand and seal this 9th day of January, 2013.

Kevin P. Enright

Administered by the Monroe County Surveyor Review Board

2-26-2013

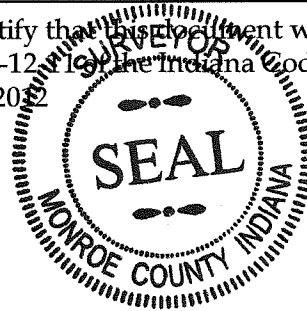

Corner I.D.# VAN BU Y-21


MONUMENT RECORD

STATE OF INDIANA-COUNTY OF MONROE

Section: 36, Township: 8 NORTH, Range: 2 WEST,

Monument Description & Remarks: STONE FOUND 4" BELOW GRADE

Recovery Tie Drawing

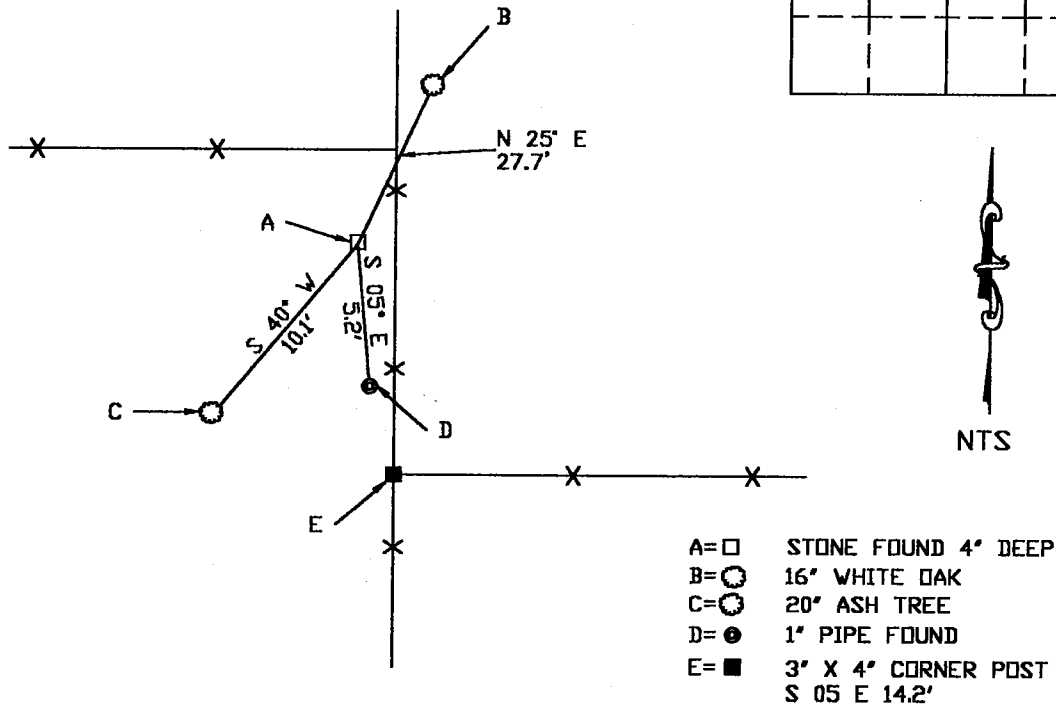


Section Corner: STONE FOUND

Northing: 1400783.464 Easting: 3097480.003

State Plan Coordinate (NAD83 Survey Feet, Indiana West Zone)

I, Eric Lee Deckard, here by certify that this document was prepared under my direction in accordance with the provisions of Section 17-3-64-4 through 17-3-64-8 of the Indiana Code, being Acts of 1965, Chapter 319, this 19th day of JULY, 2004 A.D.
Completed by Steven V. Farkas, Monroe County Surveyor


Indiana Registered Land Surveyor No. LS 29900012

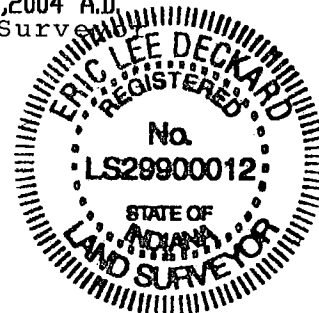

MONUMENT RECORD


Corner I.D. #
VAN BUREN
4-21

STATE OF INDIANA - COUNTY OF MONROE


Section 36, Township 8 NORTH, Range 2 WEST

Monument Description & Remarks: STONE FOUND 4" BELOW GRADE NEXT TO
CORNER POST MARKING THE NE CORNER OF SECTION 36.

Recovery Tie Drawing

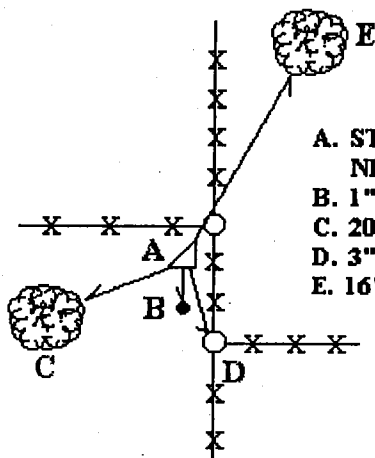

- A. STONE FOUND 4" BELOW GRADE NO "X",
NEXT TO CORNER POST
- B. 1" IRON PIPE S 05° E, DIST 5.2'
- C. 20" ASH TREE S 40° W, DIST 10.1'
- D. 3"x4" FENCE CORNER POST S 04° E, DIST 14.2'
- E. 16" WHITE OAK N 25° E, DIST 27.7'

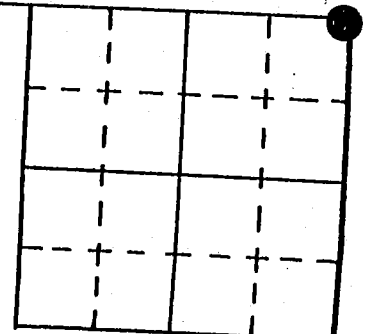

● At Corner



Not To Scale

State of Indiana

County of MONROE

I, STEVEN V. FARKAS, hereby certify
that this document was prepared under my direction in
accordance with the provisions of Section 17-3-64-4
through 17-3-64-8 of the Indiana Code, being Acts of 1965,
Chapter 319; and the above data is given under my hand and
seal this _____ day of _____, 20____ A.D.

Indiana Registered Land Surveyor No. _____ or

United States Government Agency _____

Title _____

Space
Reserved For
Recording
Officer

Field Book:

Page: